Resolution

No. 227

Opening & Extending Calhoun Street from the south line of Feeder Canal property to Putnam Street

Plat approved March 7th 1912

Resolution adopted March 7th 1912

Resolution confirmed April 4th 1912

Assessment approved Jan. 20th 1913

Assessment Roll confirmed Feb. 20th 1913

DECLARATORY RESOLUTION NO. 227--1912

For the opening and extending of Calhoun Street from the South line of the Old Feeder Canal property to the South line of Putnam Street, extended East to intersect Calhoun Street, extended North.

Resolved by the Board of Public Works of the City of Fort Wayne, Indiana, that it is desired and deemed necessary to open and extend Calhoun Street in the City of Fort Wayne, County of Allen and State of Indiana from the South line of the Old Feeder Canal property to the South line of Putnam Street, extended East to intersect Calhoun Street, extended North.

Said opening and extending to be made by condemning and appropriating for street purposes sufficient tracts and parcels of land described as follows: Commencing on the West line of Calhoun Street at its Northern terminus; thence North across the Old Feeder Canal property and the Right-Of-Way of the Toledo and Chicago Railway Company and a portion of the land occupied by the St. Vincents Orphanage, to the South line of Putnam Street, extended East to intersect Calhoun Street extended North; thence East fifty (50) feet; thence South parallel with the above described West line of Calhoun Street produced North to the Northern terminus of the present North line of Calhoun Street; thence Westerly to the place of beginning.

All of the above described lots and tracts of land being situated in Wells Reserve, Township 30, North Range 12, East.

All as shown by a plan of such proposed opening and extending of Calhoun Street as above desrcibed now on file in the Office of the Department of Public Works of said City.

The property which may be injuriously or beneficially affected by the opening and extending of Calhoun Street as above described is described as all lots and parcels of land not occupied by streets and alleys lying south of Jacobs Avenue, West of the L. S. & M. S. Railroad, North of St. Mary's River and East of Harrison Street.

All of said street and lots and lands affected by the opening and extending of Calhoun Street as above described being situated in the City of Fort Wayne, County of Allen and State of Indiana.

Adopted this 7th day of March, 1912.

Frank T. Bruce
F. Schwegmann
E. J. Rumsey
BOARD OF PUBLIC WORKS

Attest:

H. W. Berker
Clerk

PROPOSED PLAN
FOR THE OPENING OF CALHOUN ST.
FROM SIXTH ST. TO PUTNAM ST.
PRODUCED.

DEC. RES. NO 227-1912

SCALE 1" = 100'.

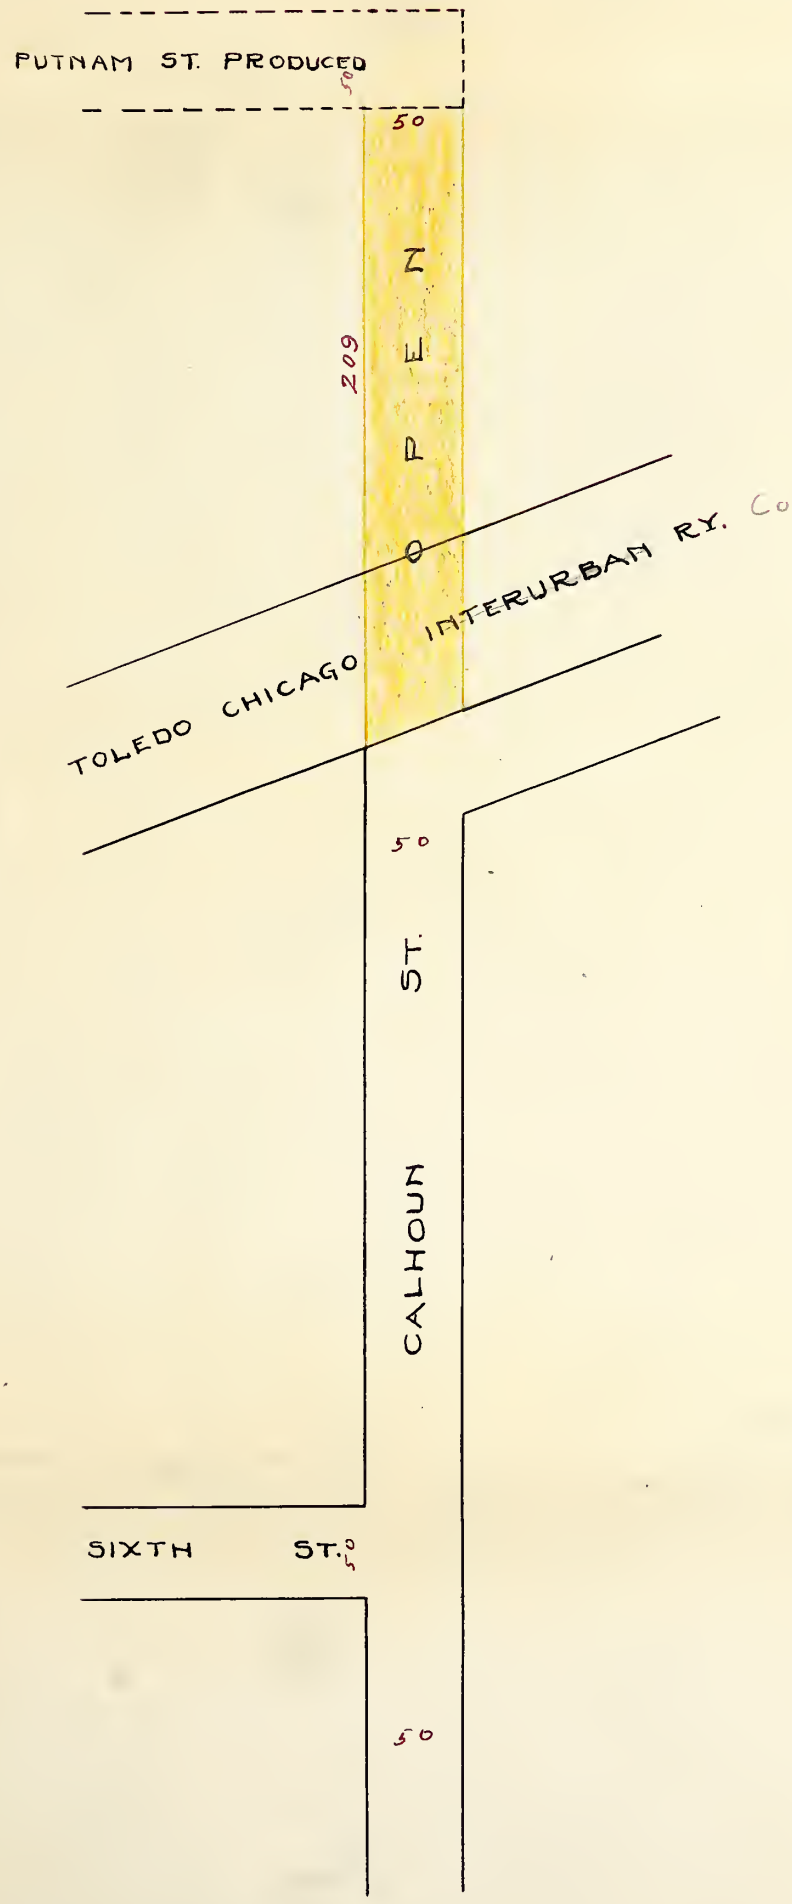

FORM 4-3000-5-18.

DEPARTMENT OF PUBLIC WORKS.

OFFICE OF THE BOARD.

PETER EGGEMAN, CHAIRMAN.
P. H. KANE.
J. K. McCRACKEN.
A. M. SCHMIDT, CLERK.

FORT WAYNE, Feb. 28, 1912

F. M. Randall,

City Civil Engineer,

You are hereby directed to prepare a plat showing the proposed opening and extending of Calhoun Street from its present terminus to Putnam Street produced east

Yours respectfully,

Board of Public Works

H. W. Becker
Clerk

Digitized by the Internet Archive
in 2015

https://archive.org/details/declaratoryresol2271unse